320 Gosling Dr

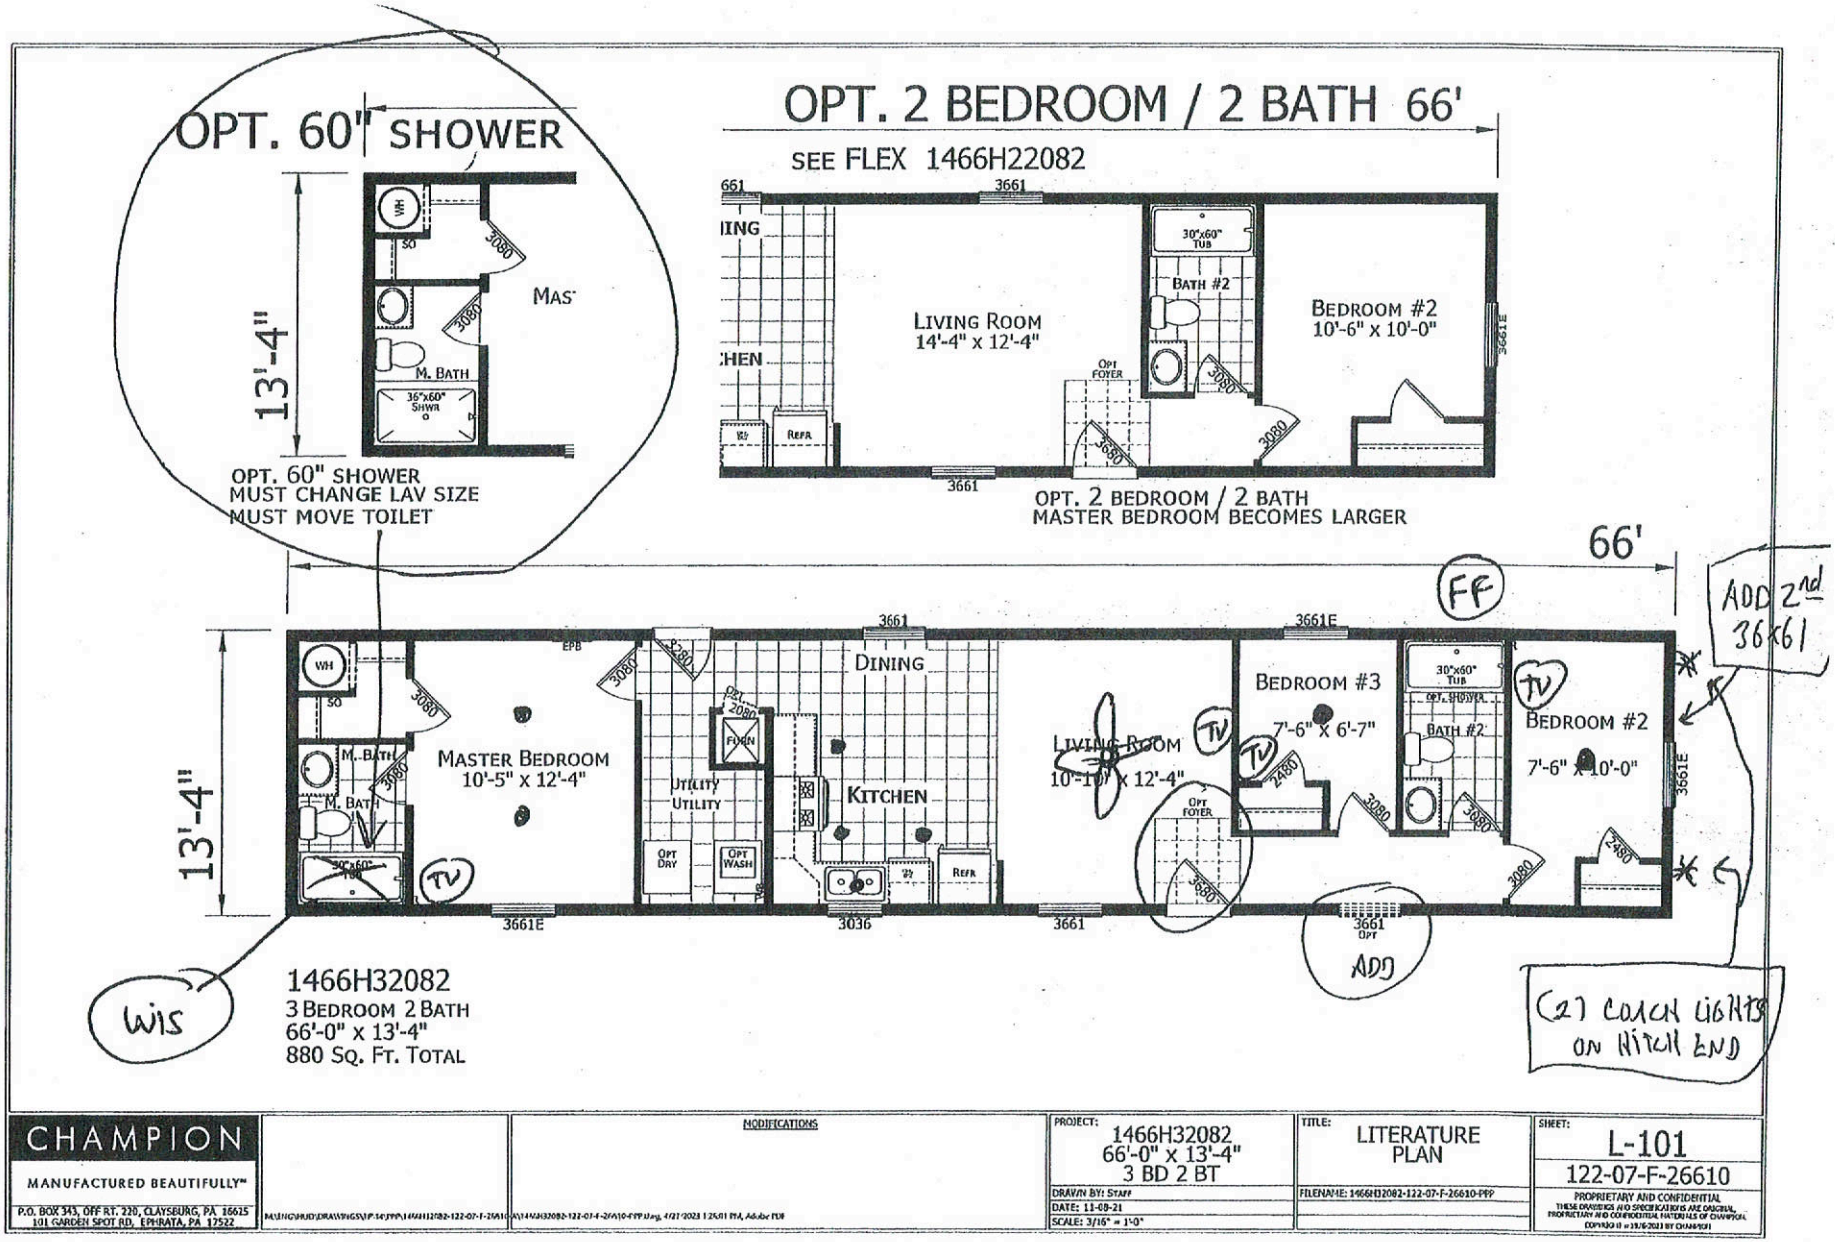

CHAMPION MANUFACTURED BEAUTIFULLY™ P.O. BOX 343, OFF RT. 220, CLAYSBURG, PA 16625 101 GARDEN SPOT RD, EPHRATA, PA 17522		MODIFICATIONS	PROJECT: 1466H32082 66'-0" x 13'-4" 3 BD 2 BT DRAWN BY: Staff DATE: 11-08-21 SCALE: 3/16" = 1'-0"	TITLE: LITERATURE PLAN FILENAME: 1466H32082-122-07-F-26610-PPP	SHEET: L-101 122-07-F-26610 PROPRIETARY AND CONFIDENTIAL THESE DRAWINGS AND SPECIFICATIONS ARE ORIGINAL, PROPRIETARY AND CONFIDENTIAL MATERIALS OF CHAMPION.